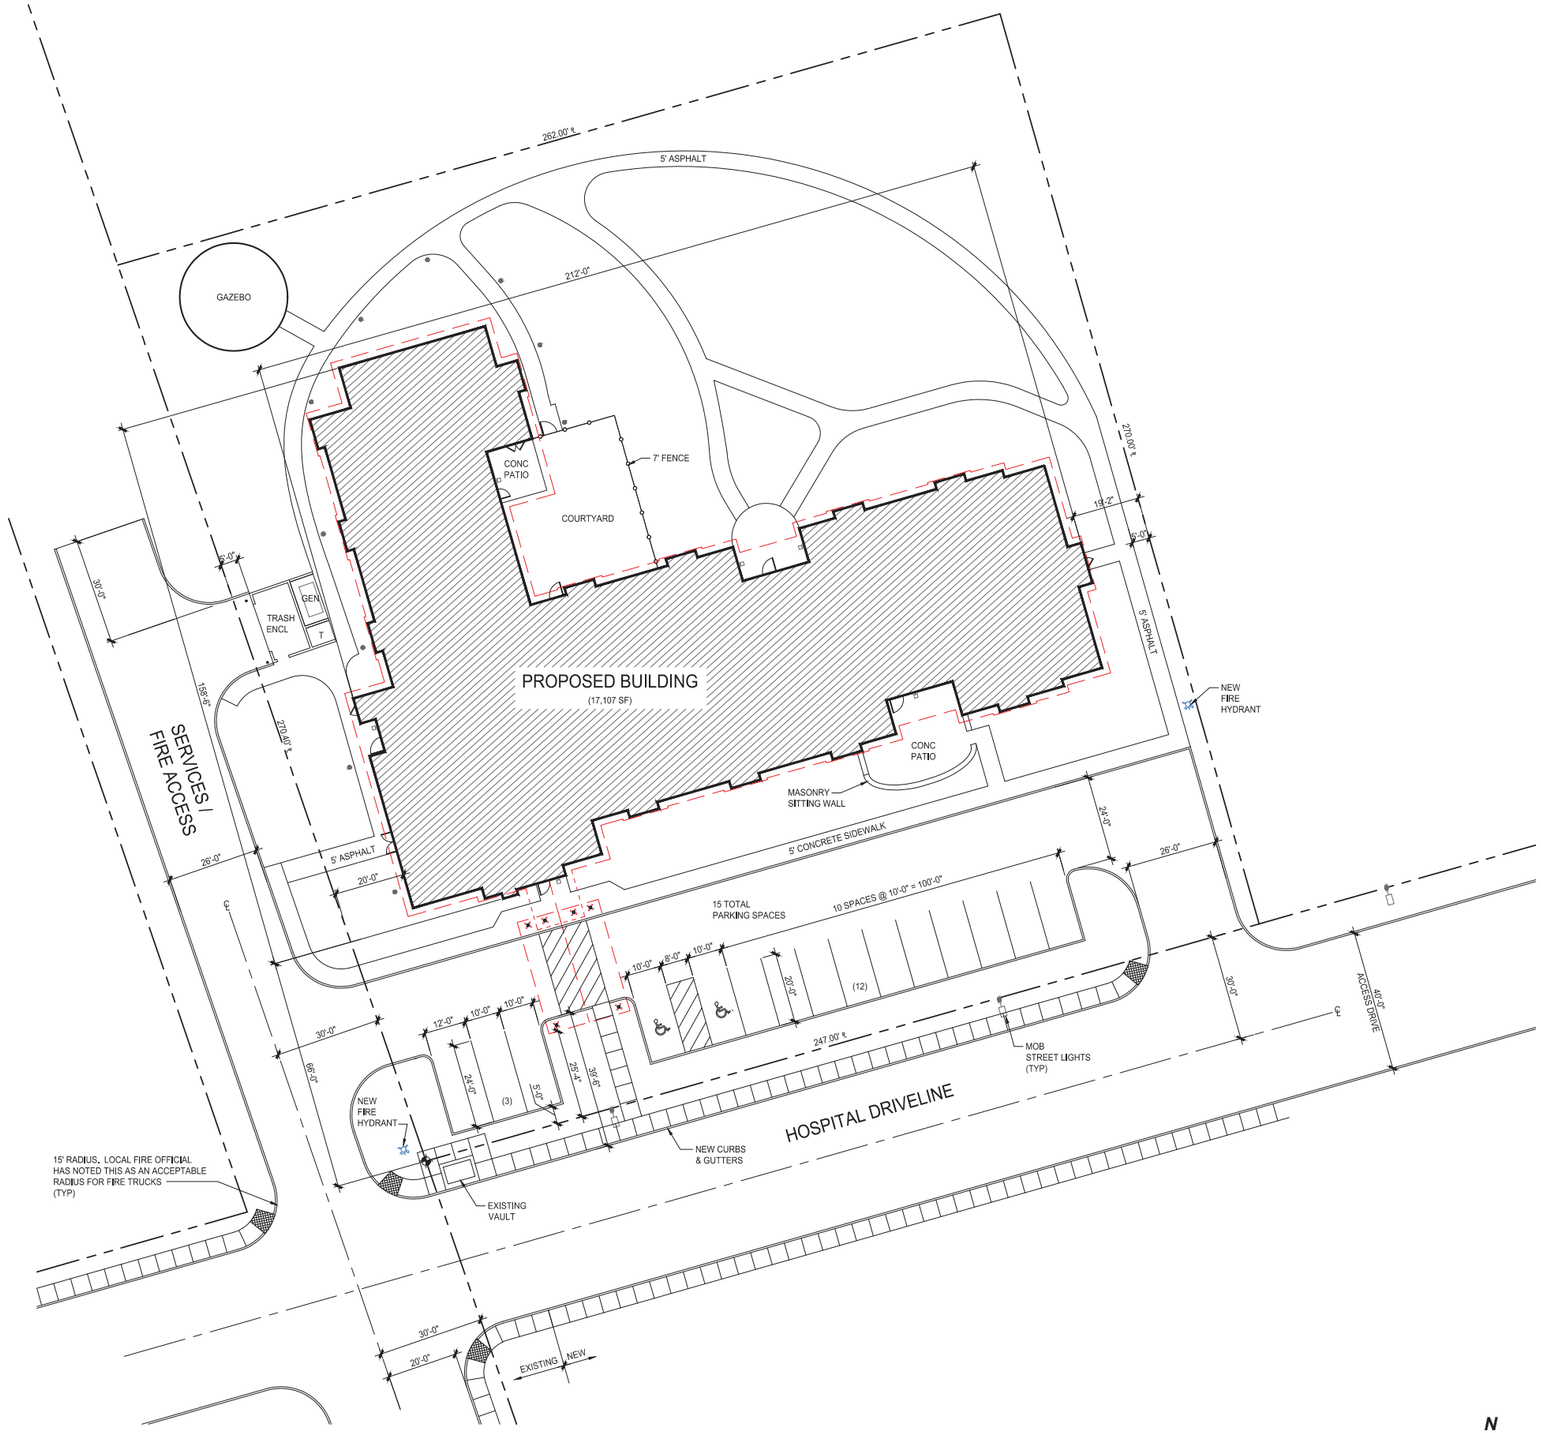

1. PROPOSED SITE PLAN

SCALE: 1" = 20'-0"

LRS ARCHITECTS
720 NW Davis 503.221.1121 ☎
Suite 300 503.221.2077 ▯
Portland OR 97209 www.lrsarchitects.com

PRELIMINARY NOT FOR CONSTRUCTION

CONSULTANT:

PROJECT NUMBER: 210274

WALLOWA COUNTY HEALTH DISTRICT RESIDENTIAL CARE COMMUNITY

ENTERPRISE, OREGON

SHEET TITLE:

PROPOSED SITE PLAN

DRAWN BY:

DATE ISSUED:

SHEET: **A101**

LRS Architects, Inc. © 2011

mwoodbury 1:40pm 21 December P:\2010\210274 Marathon Enterprise RCF\300 Documents\300 Working CAD Files\210274 A101 Site Plan.dwg